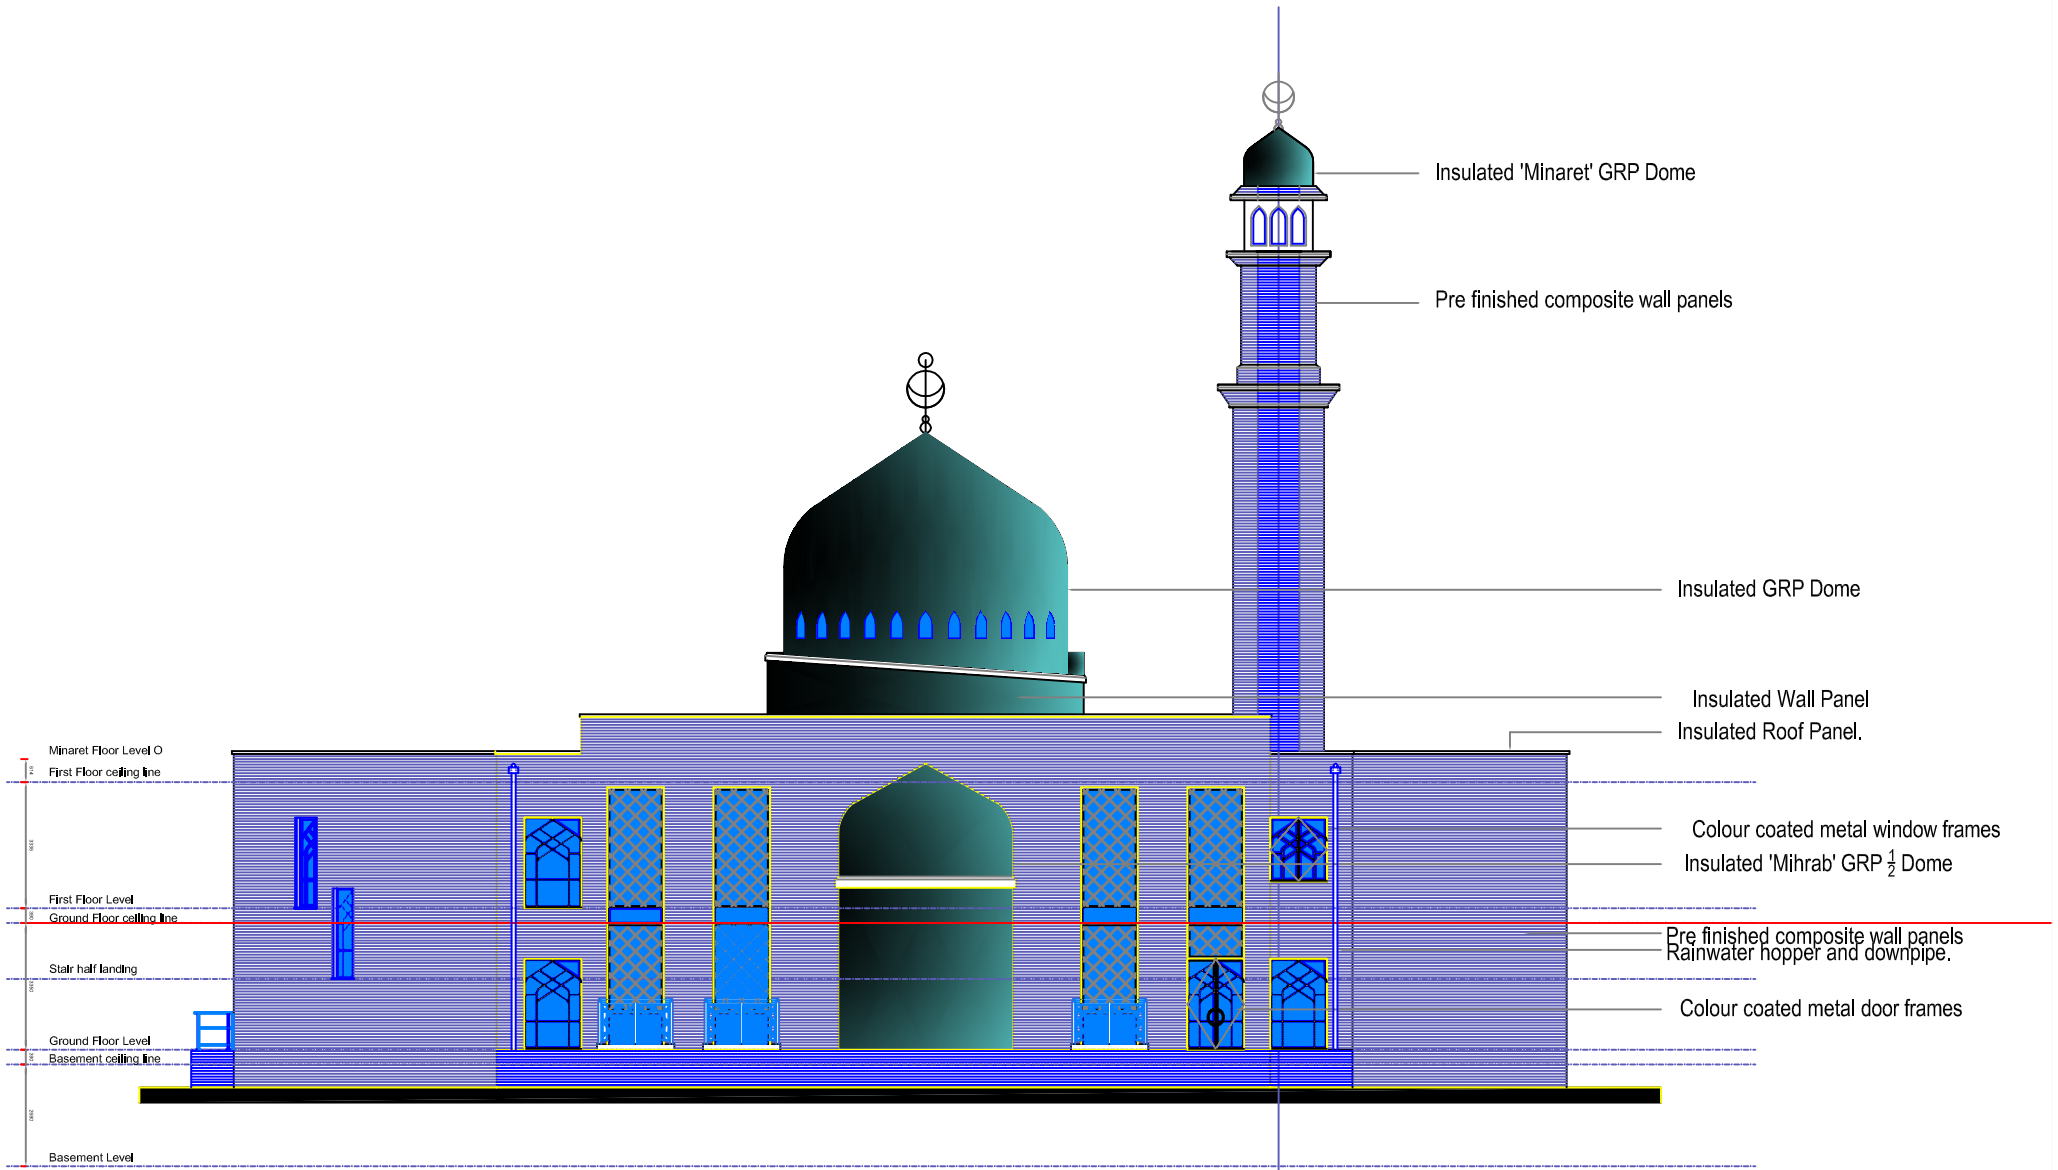

Rear Elevation

STN. G
Limited
Tel: 0161-419 9757

No	Description	Date

Revisions

Title

MAKKI MASJID
BERESFORD ROAD
LONGSIGHT
MANCHESTER

Drawing **REAR Elevation**

Drawing no.

Date:- JULY 2009

Project number

Scale **1 : 200**

Copyright reserved. Not to be reproduced without written permission of the architect

Do not scale off this drawing. All setting out, levels and location of services to be confirmed on site prior to commencement of the works