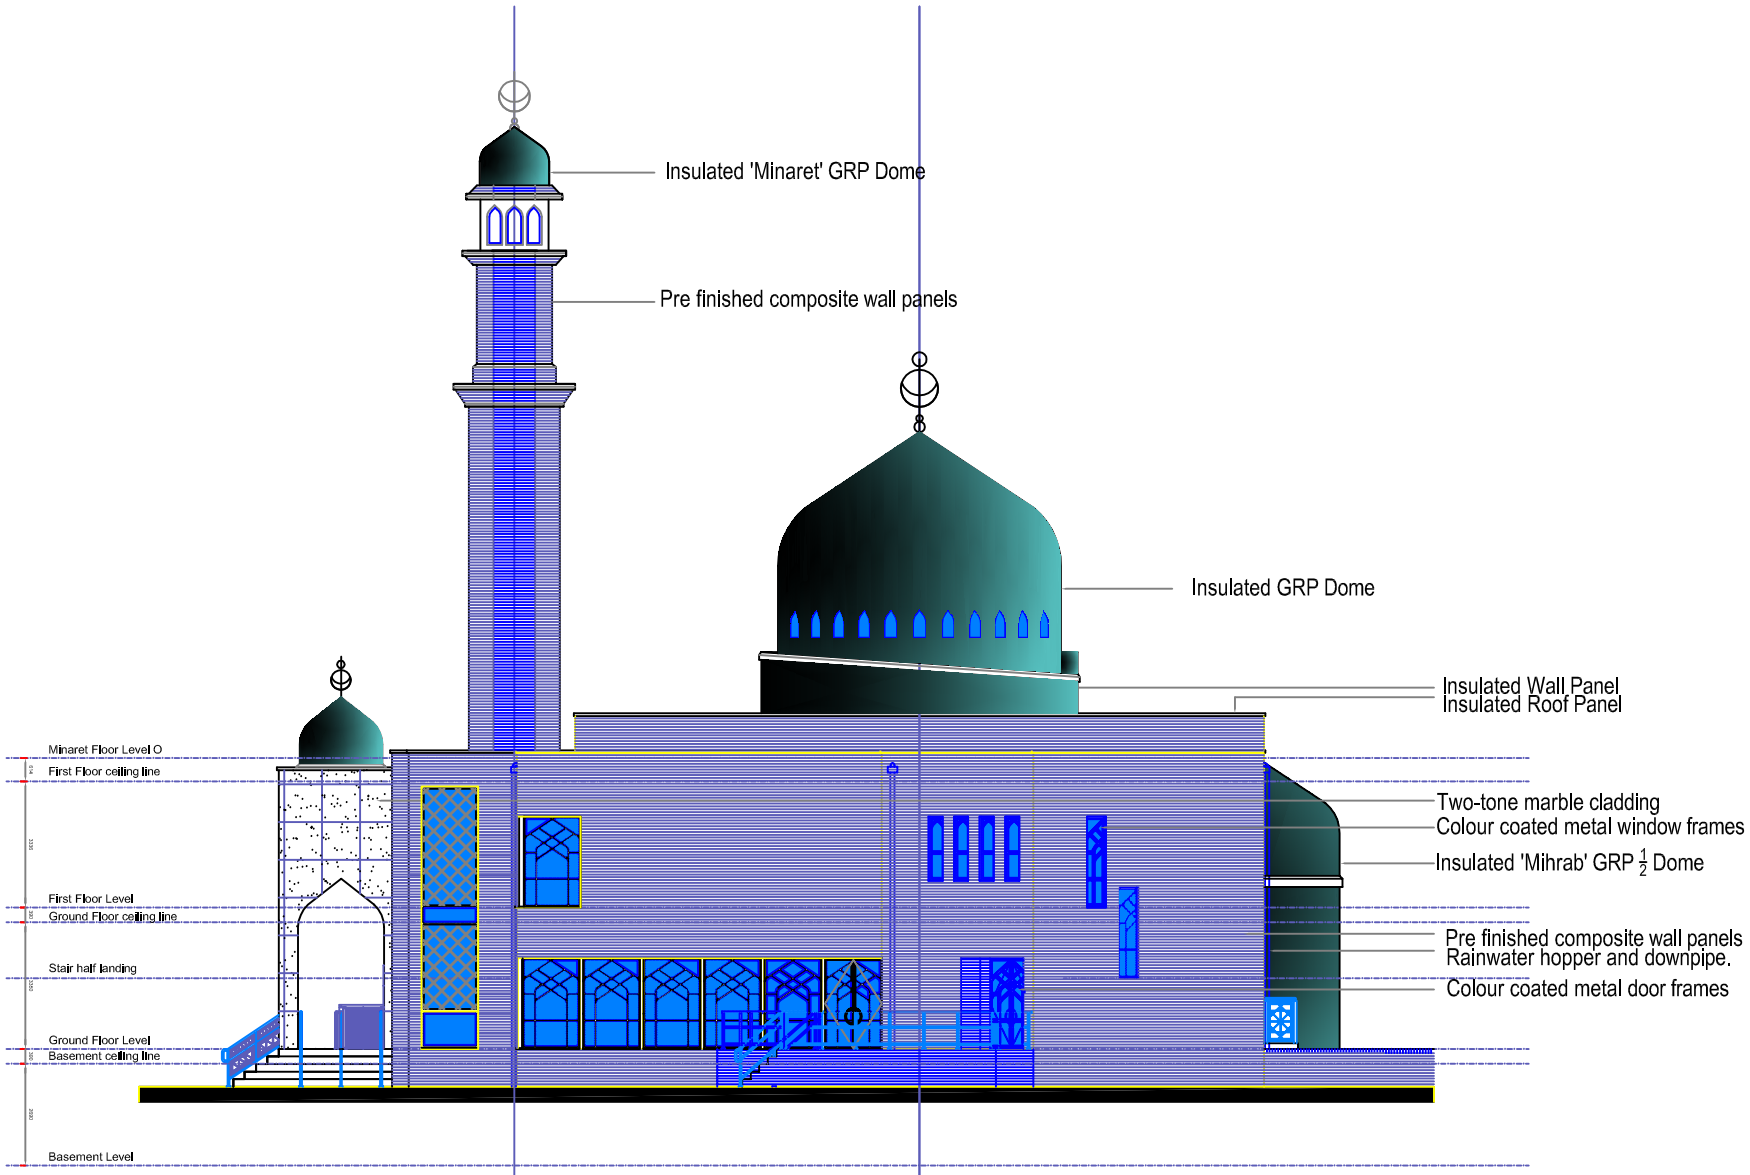

Beresford Road Side Elevation

STIN.G
Limited
Tel: 0161-419 9757

No	Description	Date

Revisions

Title
MAKKI MASJID
BERESFORD ROAD
LONGSIGHT
MANCHESTER

Drawing
SIDE Elevation 2

Drawing no.

Date:- Project number
JULY 2009

Scale
1 : 200

Copyright reserved. Not to be reproduced without written permission of the architect

Do not scale off this drawing. All setting out, levels and location of services to be confirmed on site prior to commencement of the works