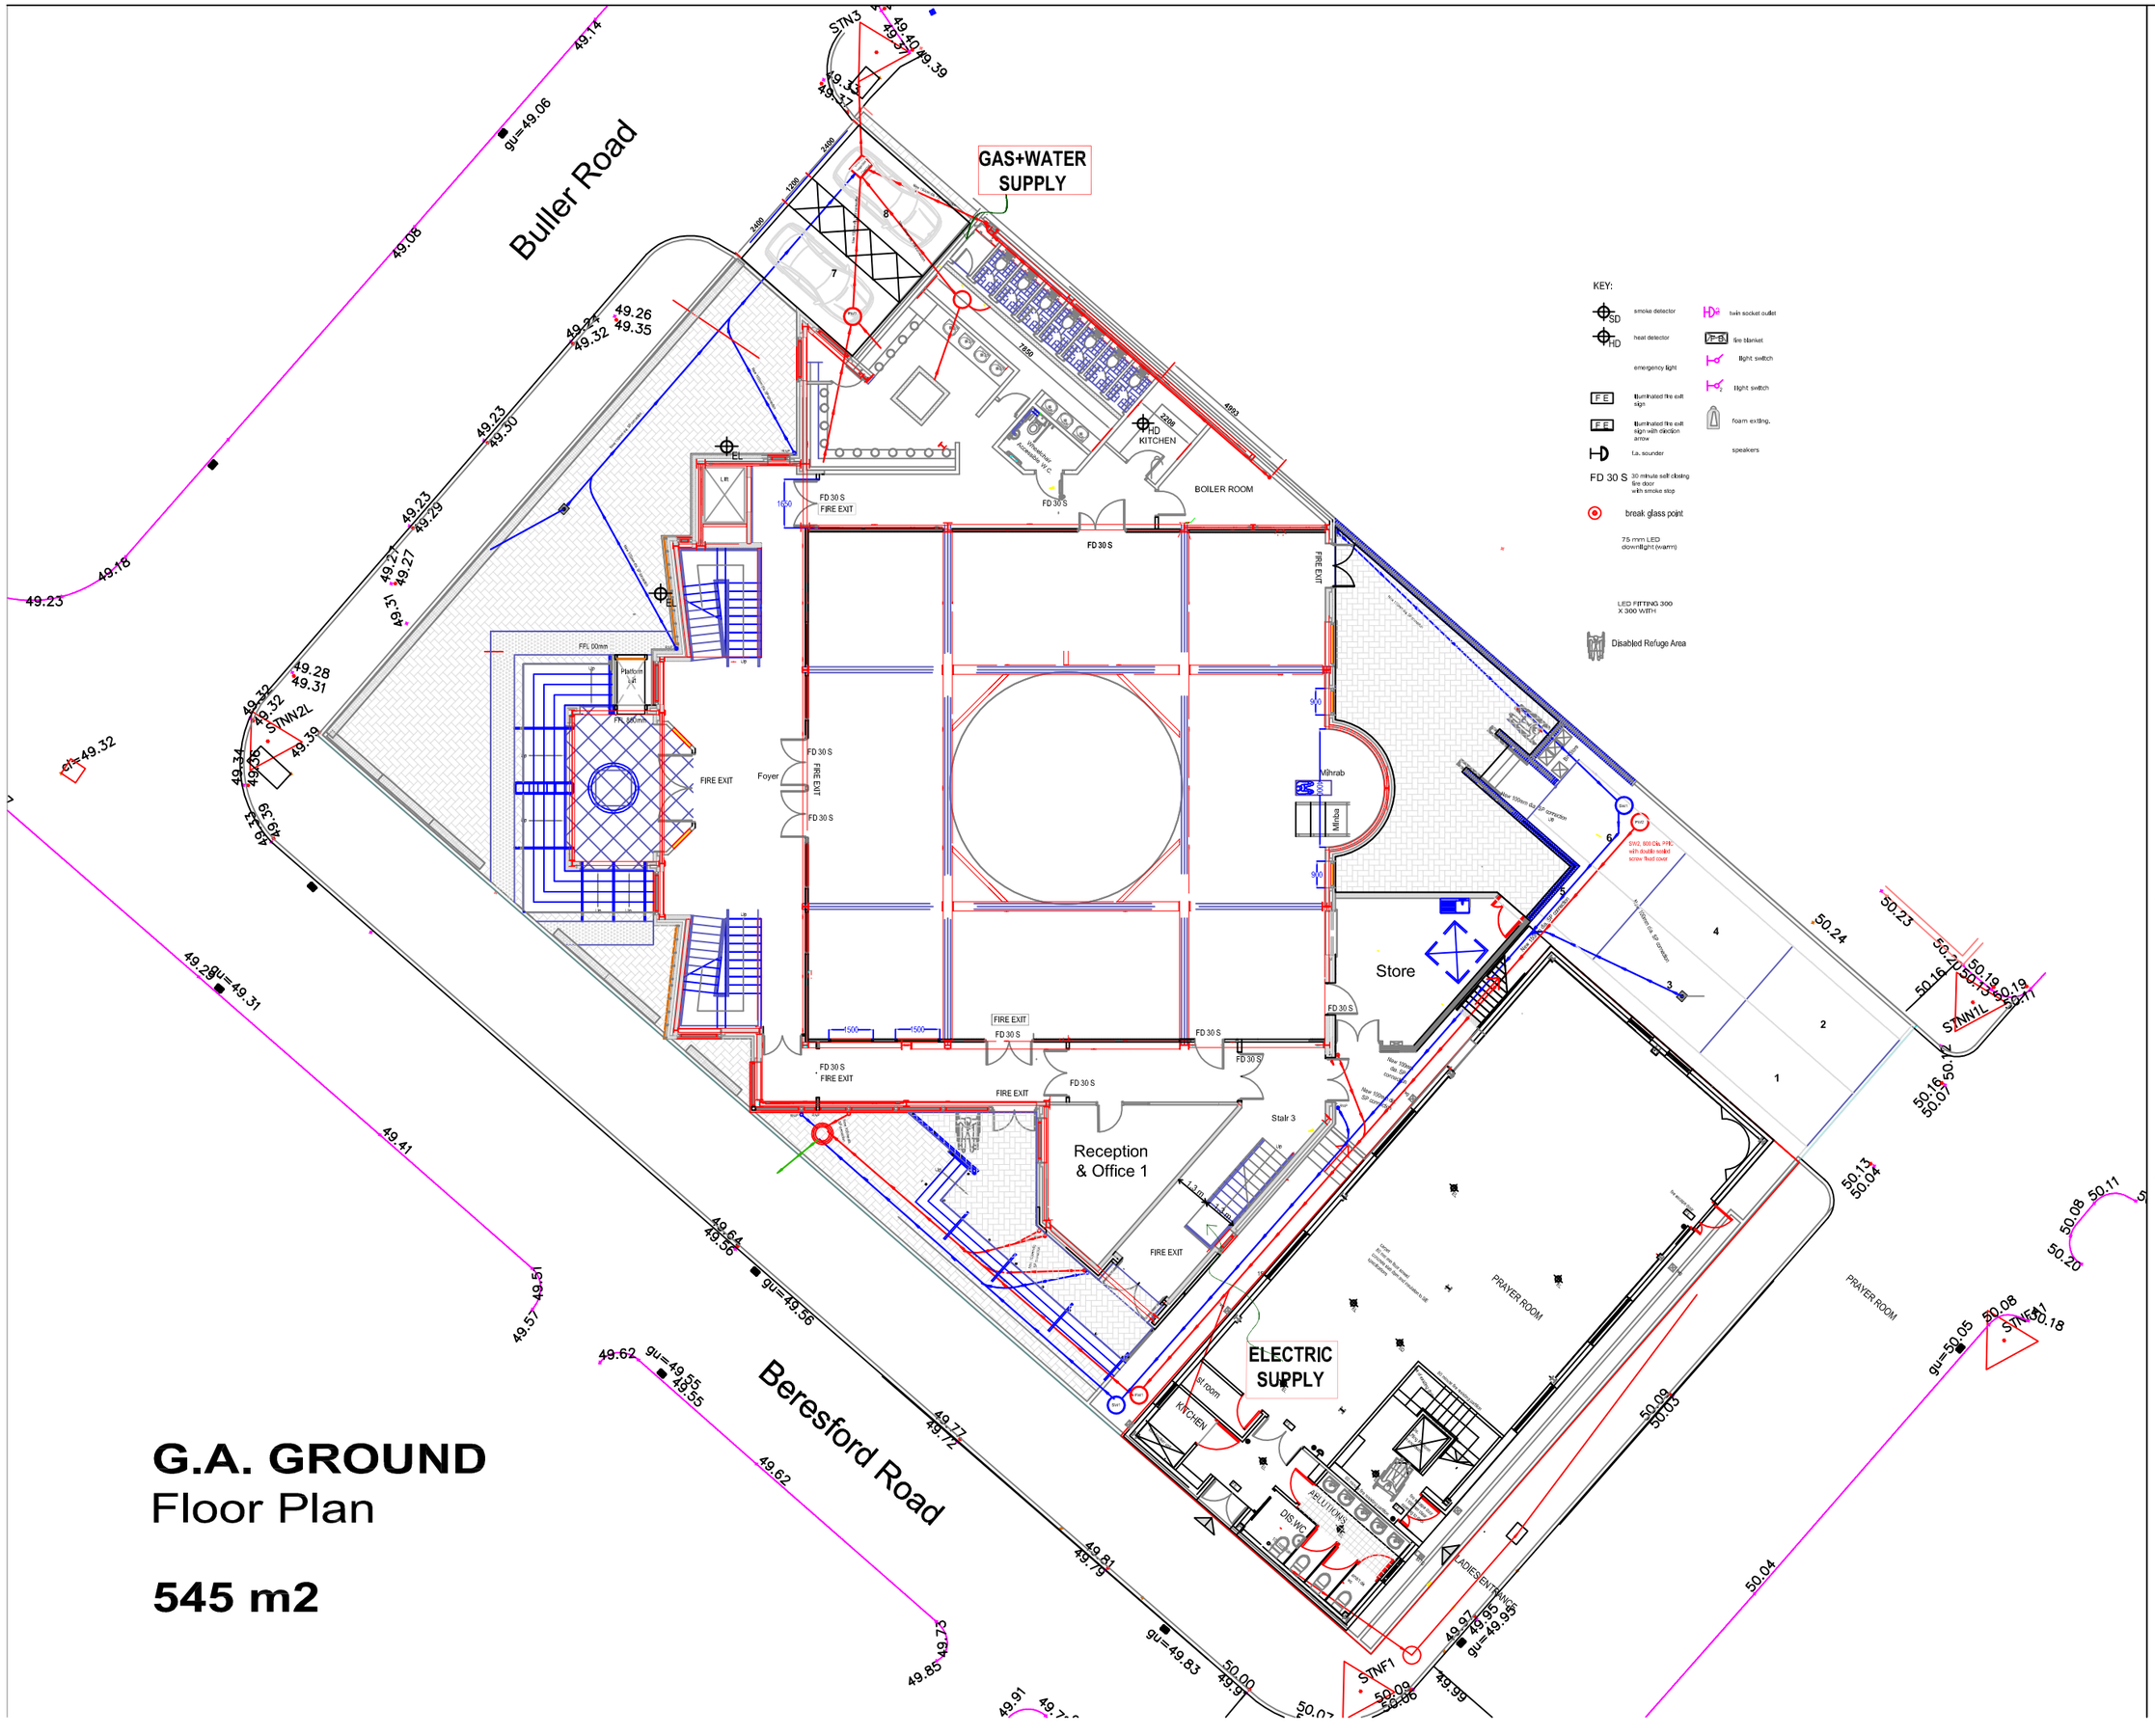

G.A. GROUND
Floor Plan

545 m2

Dimensions to suit overall existing dimensions
Applicant to confirm boundary.
Drawings to be read in conjunction.
This drawing is for the purpose of obtaining Local Authority approvals only and may not contain a full specification of the works.
Do not scale off this drawing.
All dimensions to be checked on site prior to commencing works.

Applicant should be aware that The Party Wall Act may apply where building work is on or near the boundary.

PROPOSED

REV	DESCRIPTION	BY	CHK	DATE
A	UPDATED TO REFLECT CHANGES MADE ON SITE BY CLIENT REGARDING DOORS	TA	NG	02/12 /17

N.GEDAL
BA Hons Dip ARCH RIBA
ARCHITECT

CLIENT
Makki Masjid
125 Beresford Road
Longsight
Manchester
M13 0TA

ARCHITECTS
N.Gedal
4 Rutters Lane
Hazel Grove
Stockport
SK7 5AY
Tel: 0161-419 - 9757
najibgedalarchitects@hotmail.com

DRAWING TITLE
GROUND

DRAWING NO	REVISION
FI 01	A

SCALE	DATE
1:200 @ A3	01/10/2017